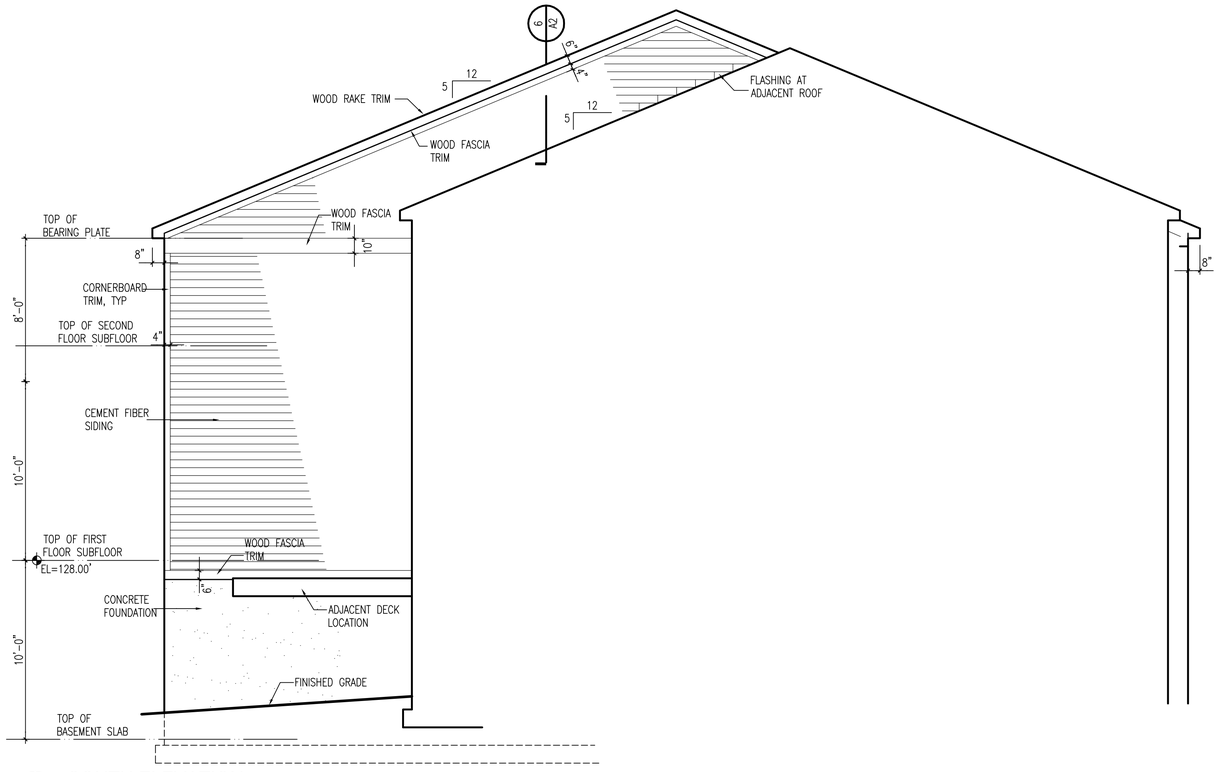

1/A4 SOUTH ELEVATION
SCALE: 1/4"=1'-0"

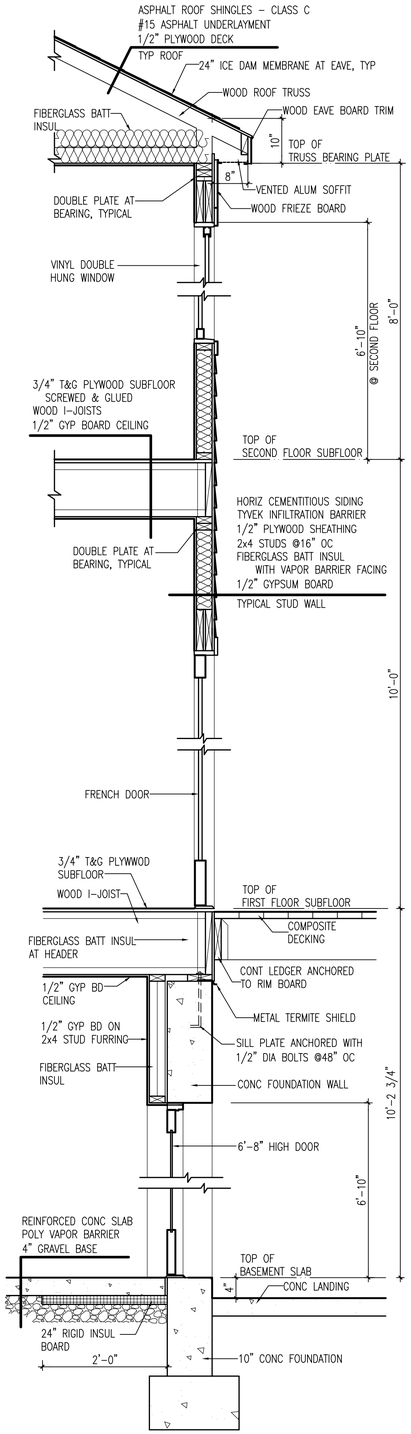

8/A4 WALL SECTION LOOKING NORTH
SCALE: 3/4"=1'-0"

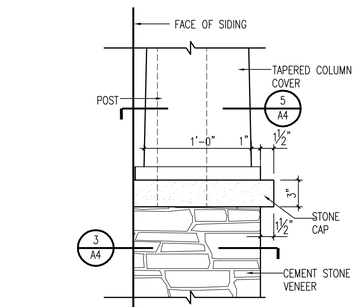

2/A4 POST ELEVATION
SCALE: 1 1/2"=1'-0"

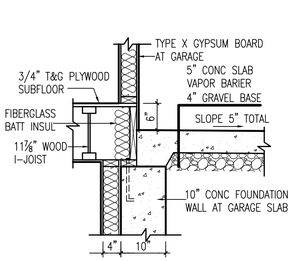

4/A4 GARAGE SLAB BEARING
SCALE: 3/4"=1'-0"

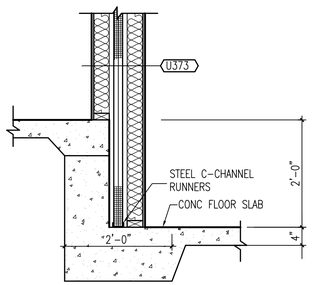

6/A4 BASEMENT SLAB STEP DOWN
SCALE: 3/4"=1'-0"

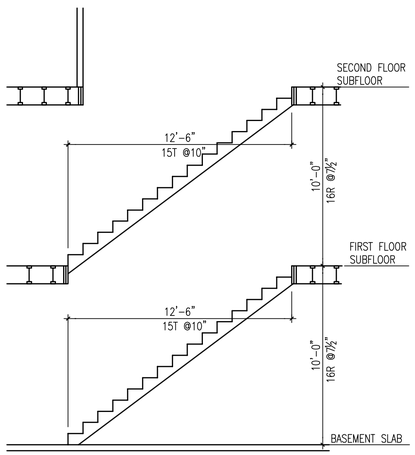

7/A4 STAIR SECTION
SCALE: 1/4"=1'-0"

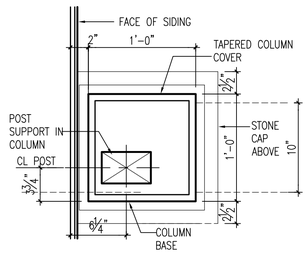

3/A4 POST PLAN DETAIL
SCALE: 1 1/2"=1'-0"

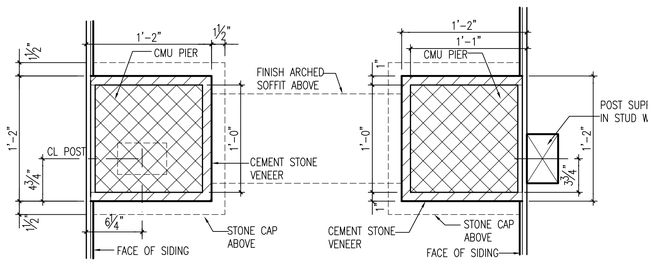

5/A4 PIER PLAN DETAIL
SCALE: 1 1/2"=1'-0"

Townhouse
Residence

Unit 4
2017 & 2022 South Kenmore Street
Arlington, Virginia 22204

NOVITSKE ARCHITECTS

201 North Fairfax Street • Suite 33
Alexandria VA 22314
703 535 7899 • 703 535 8840 fax

key plan

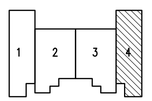

graphic scales

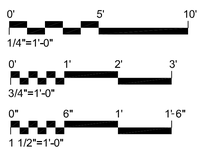

project:	24706
phase:	Preliminary - Not for Construction
date:	16 February 2018
revisions:	

Elevations, Wall
Sections, & Details

A4